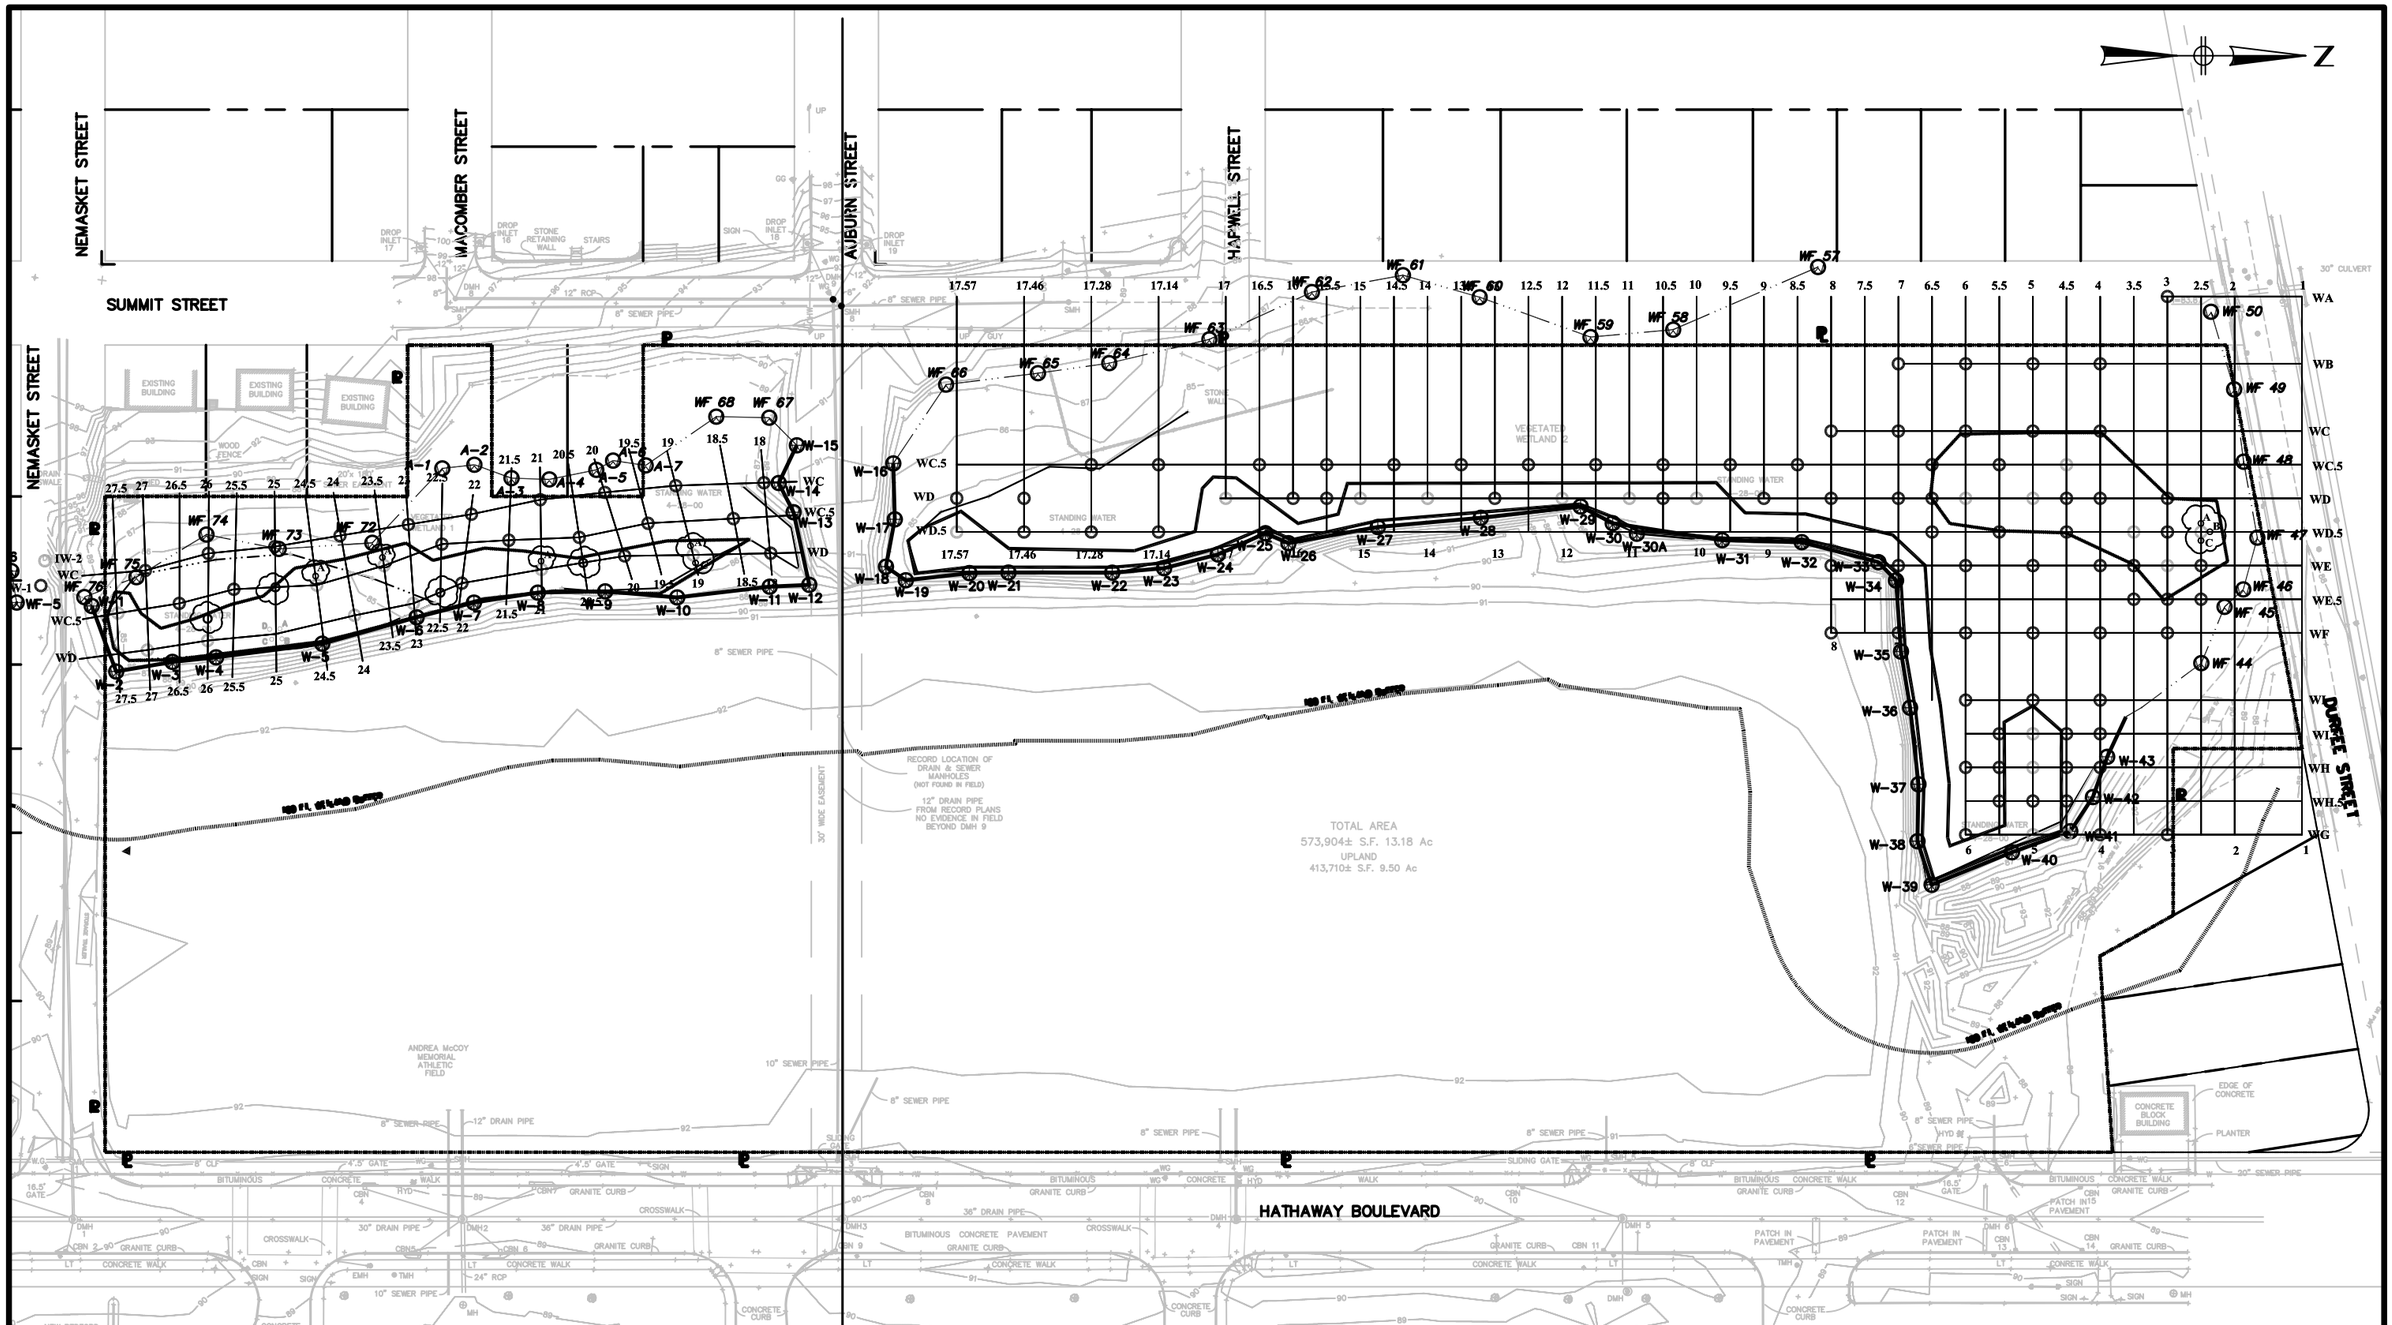

BETA Group, Inc.
Engineers · Scientists · Planners

315 Norwood Park South
Norwood, MA 02062 781.255.1982
email: BETA@BETA-inc.com

McCoy Field

New Bedford, Massachusetts

Wetland Sample Location Plan - Supplemental Samples

9-8-05

Scale: 1" = 90'

SDMS Doc ID 581978