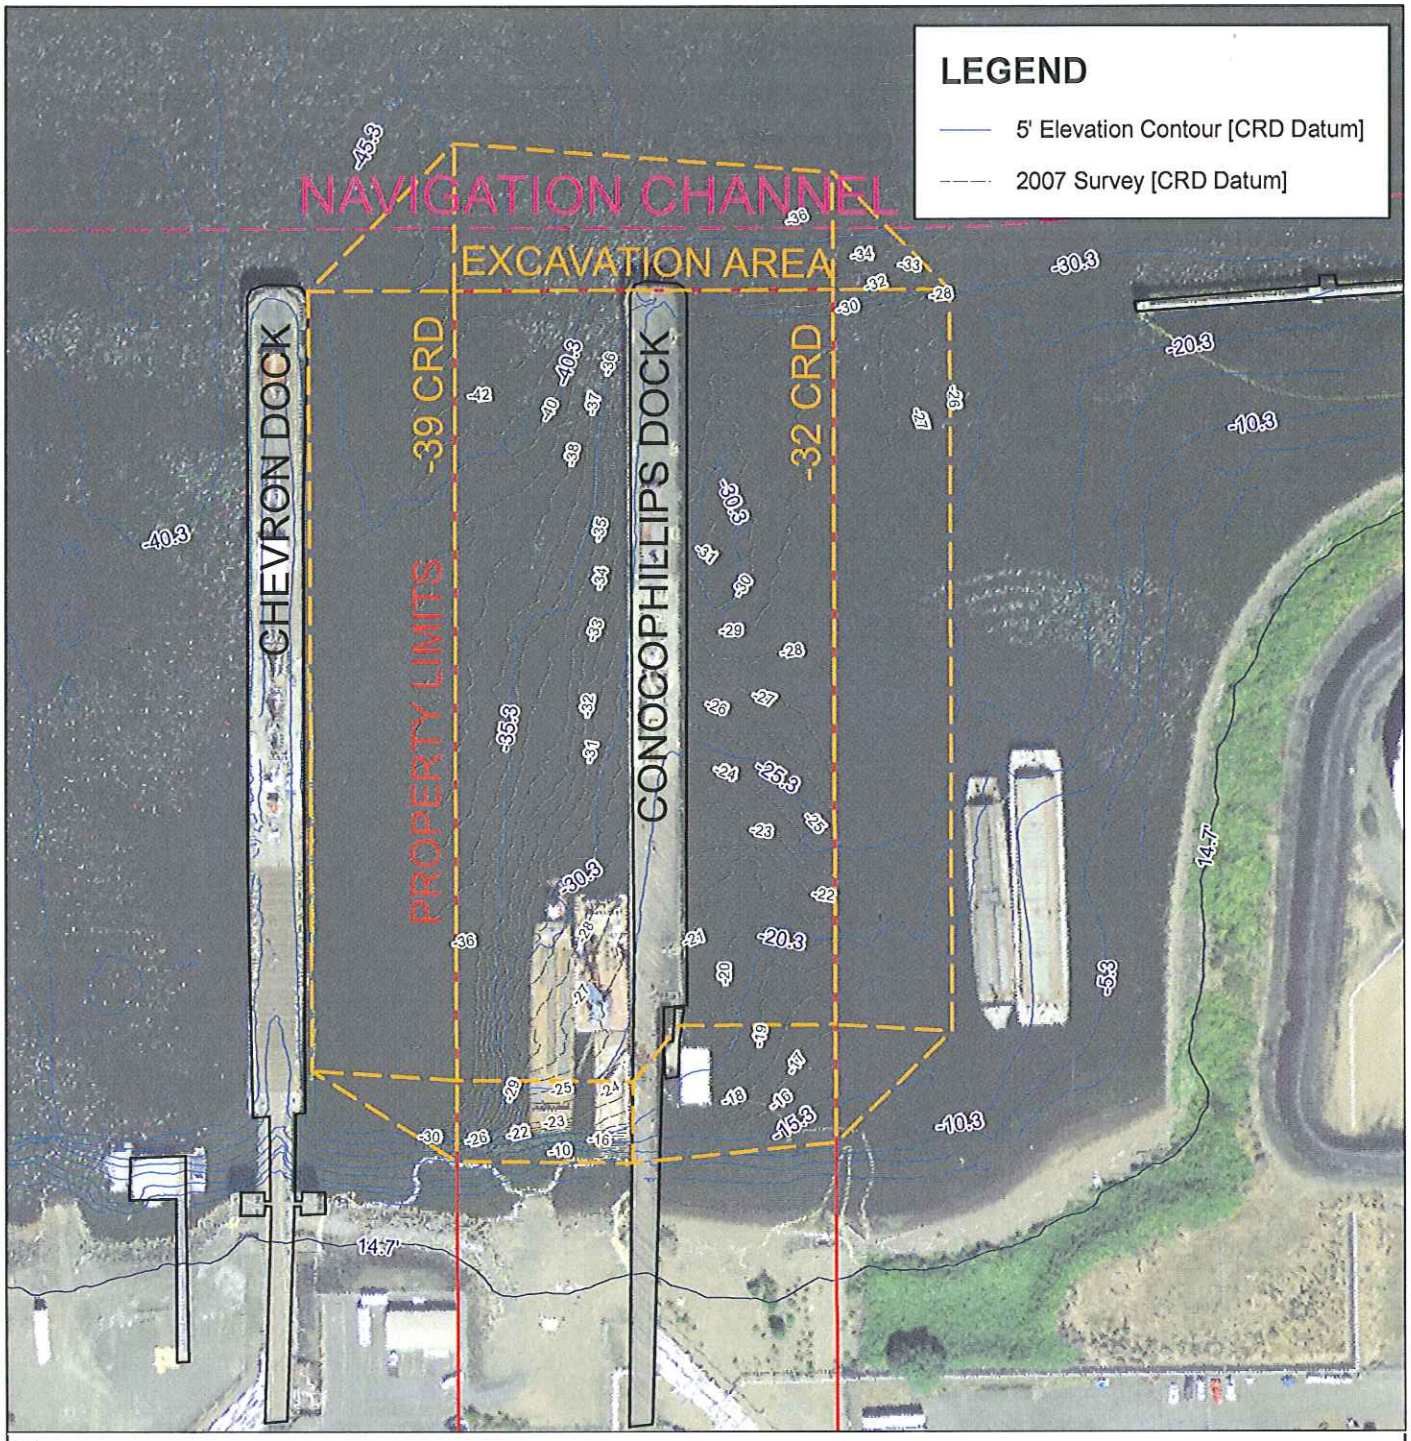

Note:
Willamette River contours, docks, navigation channel, and outfall data from the **Lower Willamette Group**.
2007 Hydrographic Survey from **Minister-Glaeser Surveying Inc.**
CRD = Columbia River Datum [5.295' below NAVD88 Datum]

0 75 150 300 Feet

DRAFT

AMEC Earth & Environmental 7376 SW Durham Road Portland, OR, U.S.A. 97224	amec		CLIENT: CONOCOPHILLIPS PIPELINE CO.
TITLE: EXCAVATION AREA	DWN BY: BRJ	DATUM: NAD83	DATE: JULY 2009
PROJECT: 5528 NW DOANE AVE. PORTLAND, OREGON 97210 SEC. 19, T1N., R1E., WM	CHKD BY: -	REV. NO.: 1	PROJECT NO.: 961M118342.01
	PROJECTION: OR SP North, Int. Ft.	SCALE: 1 inch = 150 feet	FIGURE No.: FIGURE 3

K:\11000\11800\11834\118342\dwg\arcview\Figure 3 Excavation Area.mxd